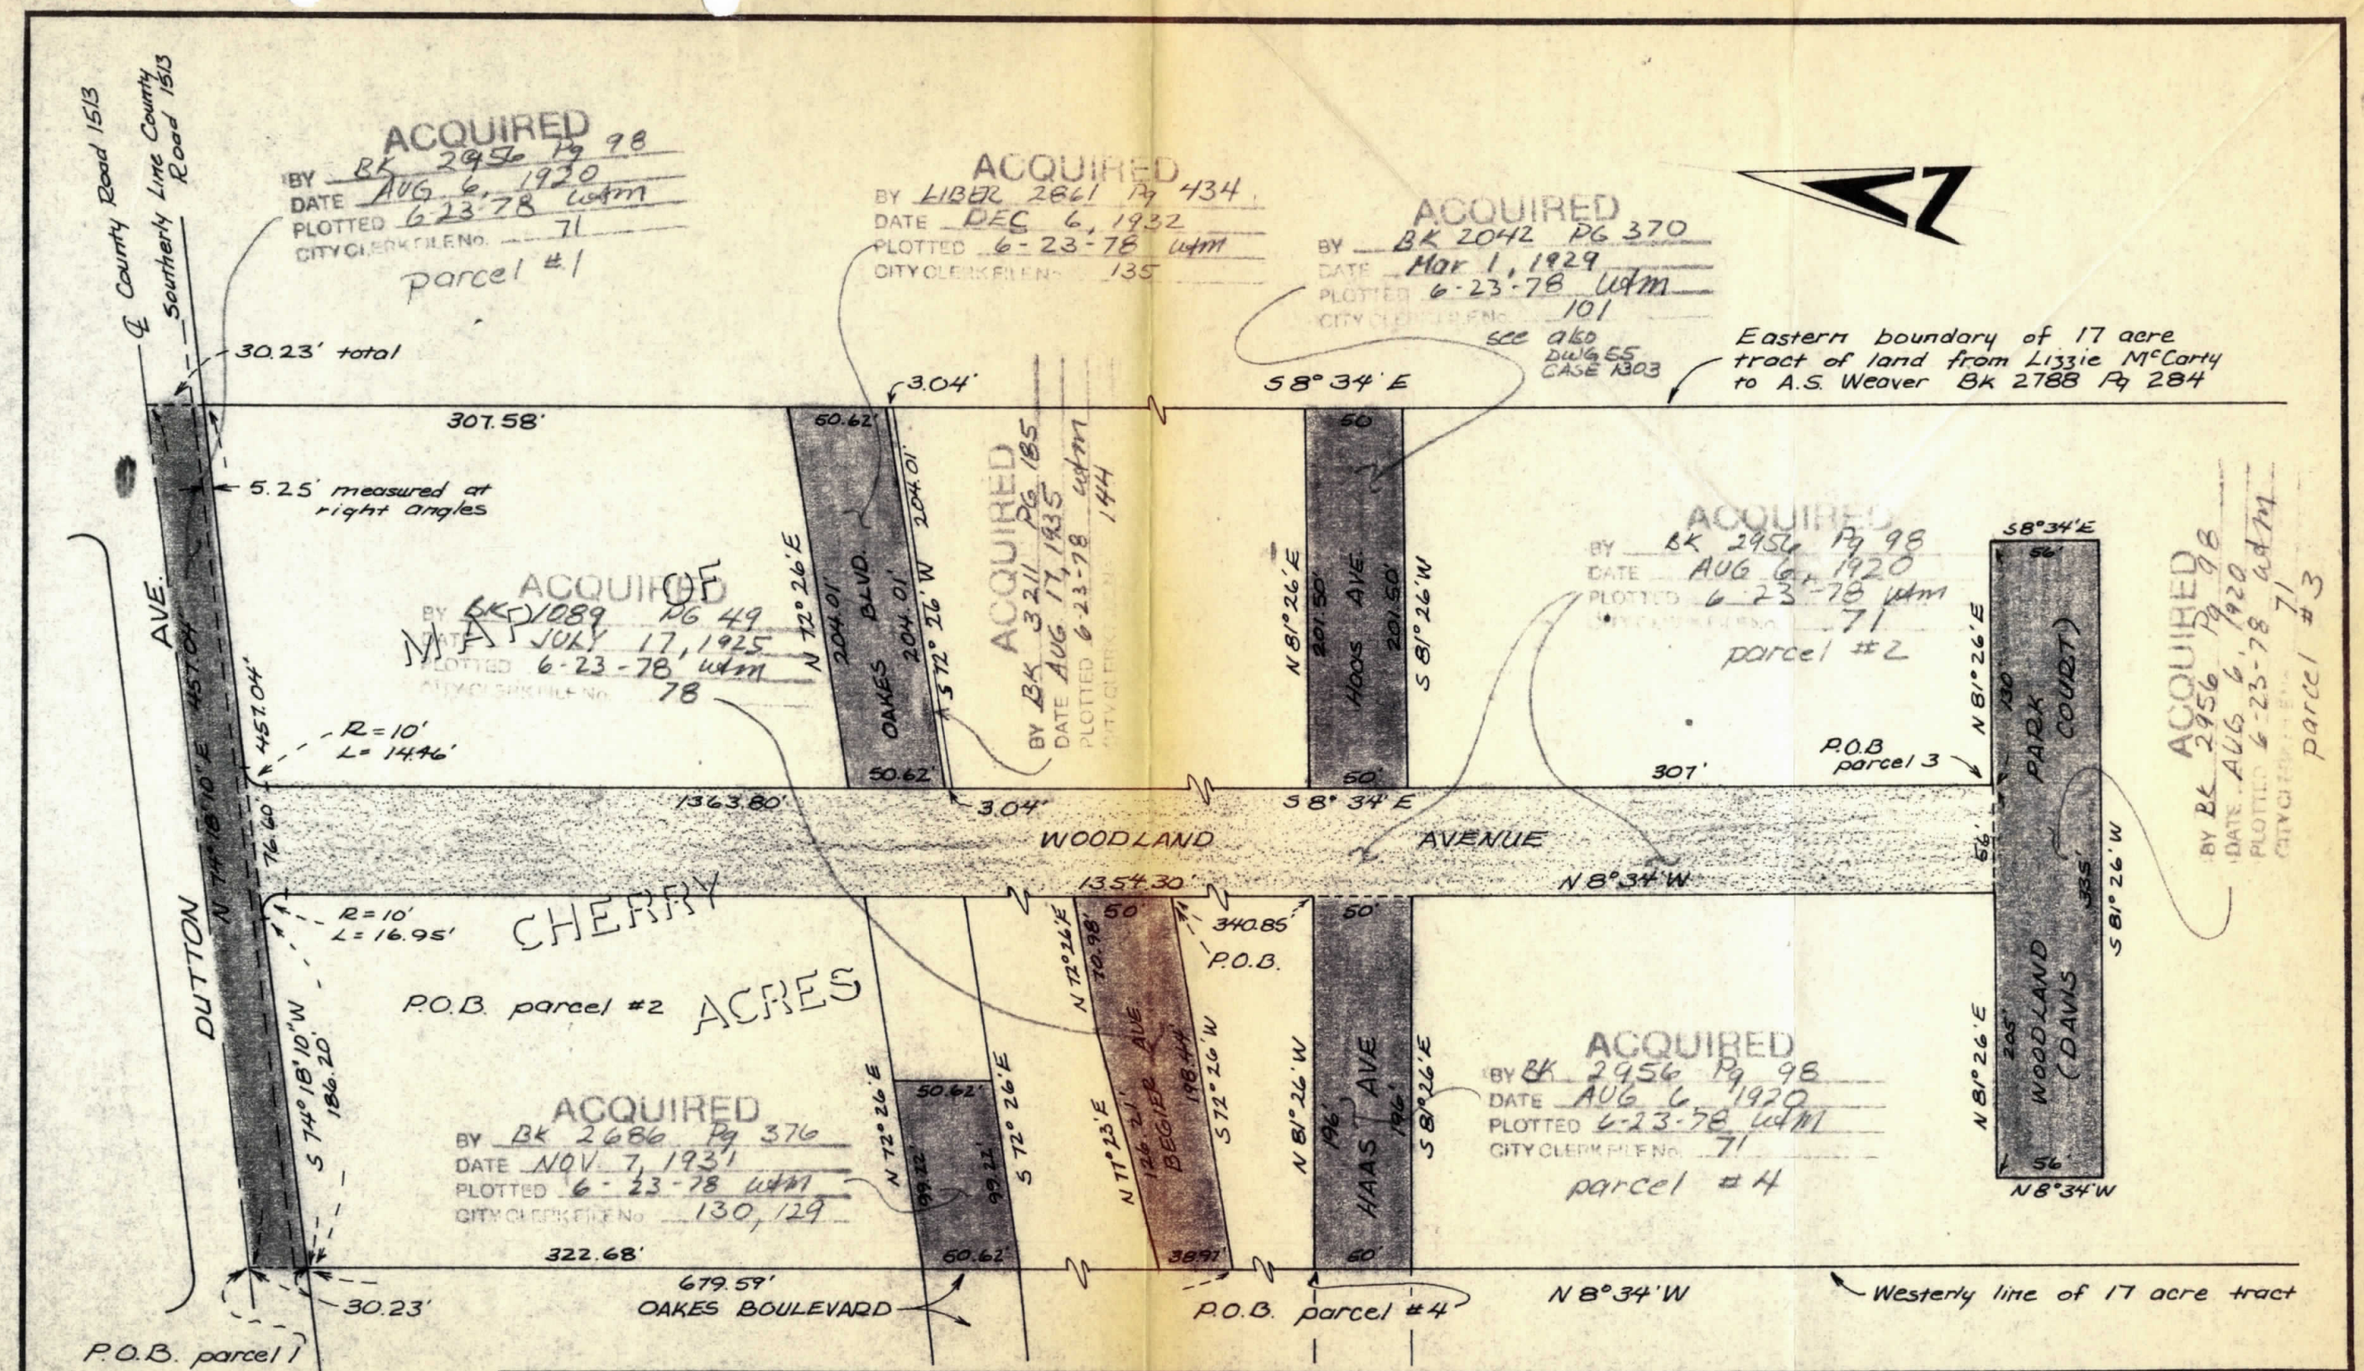

PUBLIC WORKS DEPARTMENT — CITY OF SAN LEANDRO							
NO.	DATE	REVISION	IT SHALL BE THE CONTRACTOR'S RESPONSIBILITY TO DETERMINE THE EXISTENCE AND LOCATION OF ALL UNDERGROUND UTILITIES. THOSE SHOWN REPRESENT THE BEST INFORMATION AVAILABLE TO THE CITY OF SAN LEANDRO AT THE TIME OF PREPARATION OF THESE PLANS. NO GUARANTEE IS MADE AS TO THE ACCURACY OF THIS INFORMATION.	DESIGNER DRAFTSMAN W. MONEZ SR. ENG'R. ASST. P.W. DIR.	APPROVAL DATE RICHARD H. WARD Public Works Director R.C.E. No. 8375	DEEDS FOR CHERRY ACRES BATTY, JANSEN, FAUSTINA	SHEET OF JOB NO. SCALE 1" = 80' DWG 626 CASE 1603