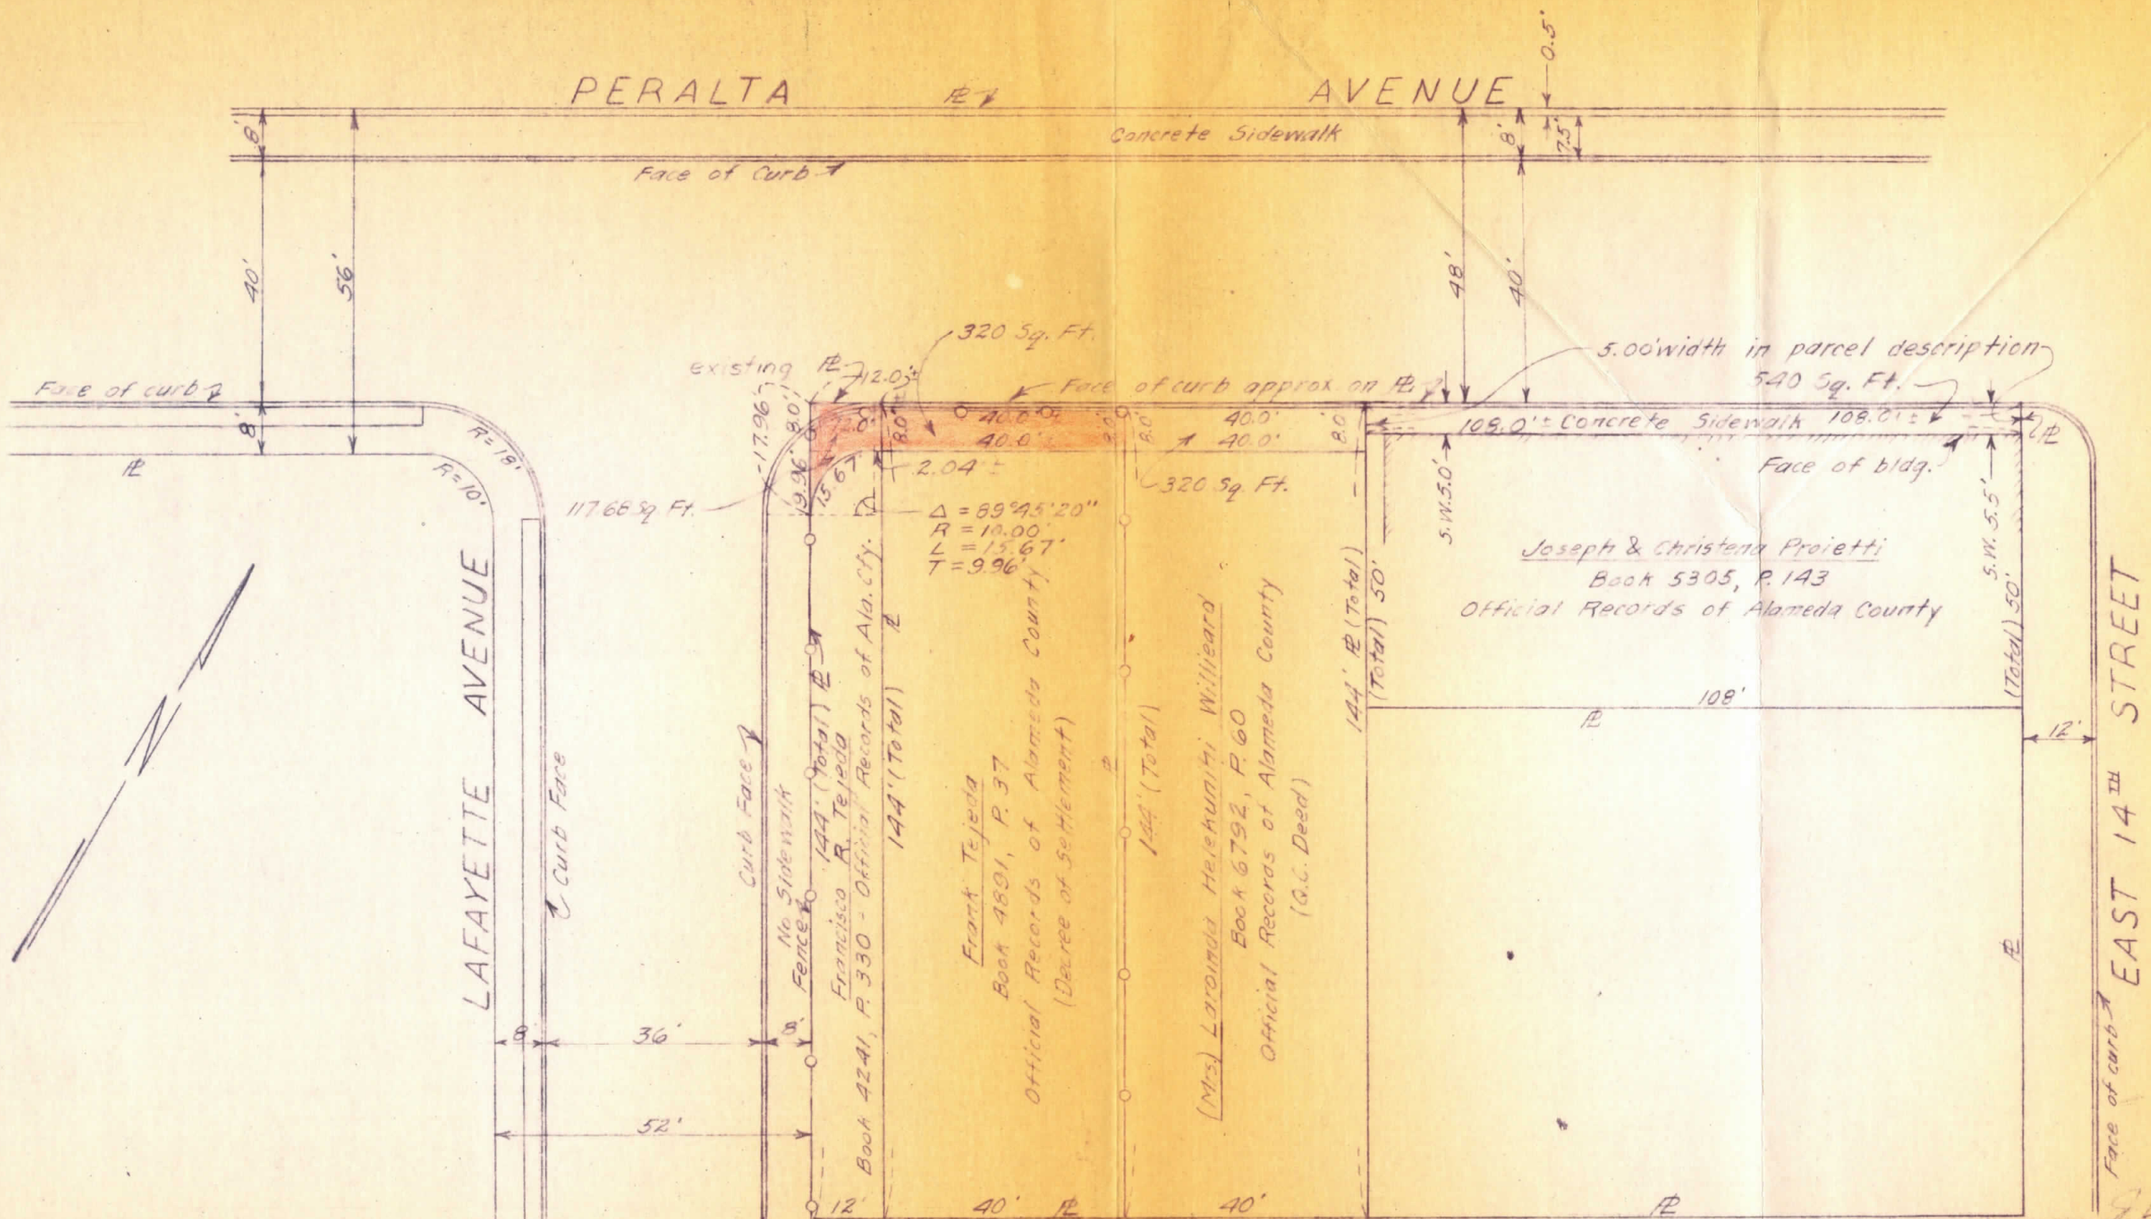

NO.	REVISED	BY	APVD

COMPILED J.C.S.
DRAWN DW
CHECKED
DATE 11-4-55
SCALE 1" = 25'

CITY OF SAN LEANDRO
CALIFORNIA
ENGINEERING DEPARTMENT

SIDEWALKS
ON PERALTA AVENUE
EAST 14TH ST. TO LAFAYETTE AVE.

SHEET 1 OF 1
APPROVED BY
RICHARD F. LOVEJOY
CITY ENGINEER
REG. C. E. NO. 6686
DATE
DWG. ~~6~~
CASE ~~5-C~~

MICROFILMED

J-526
27 204