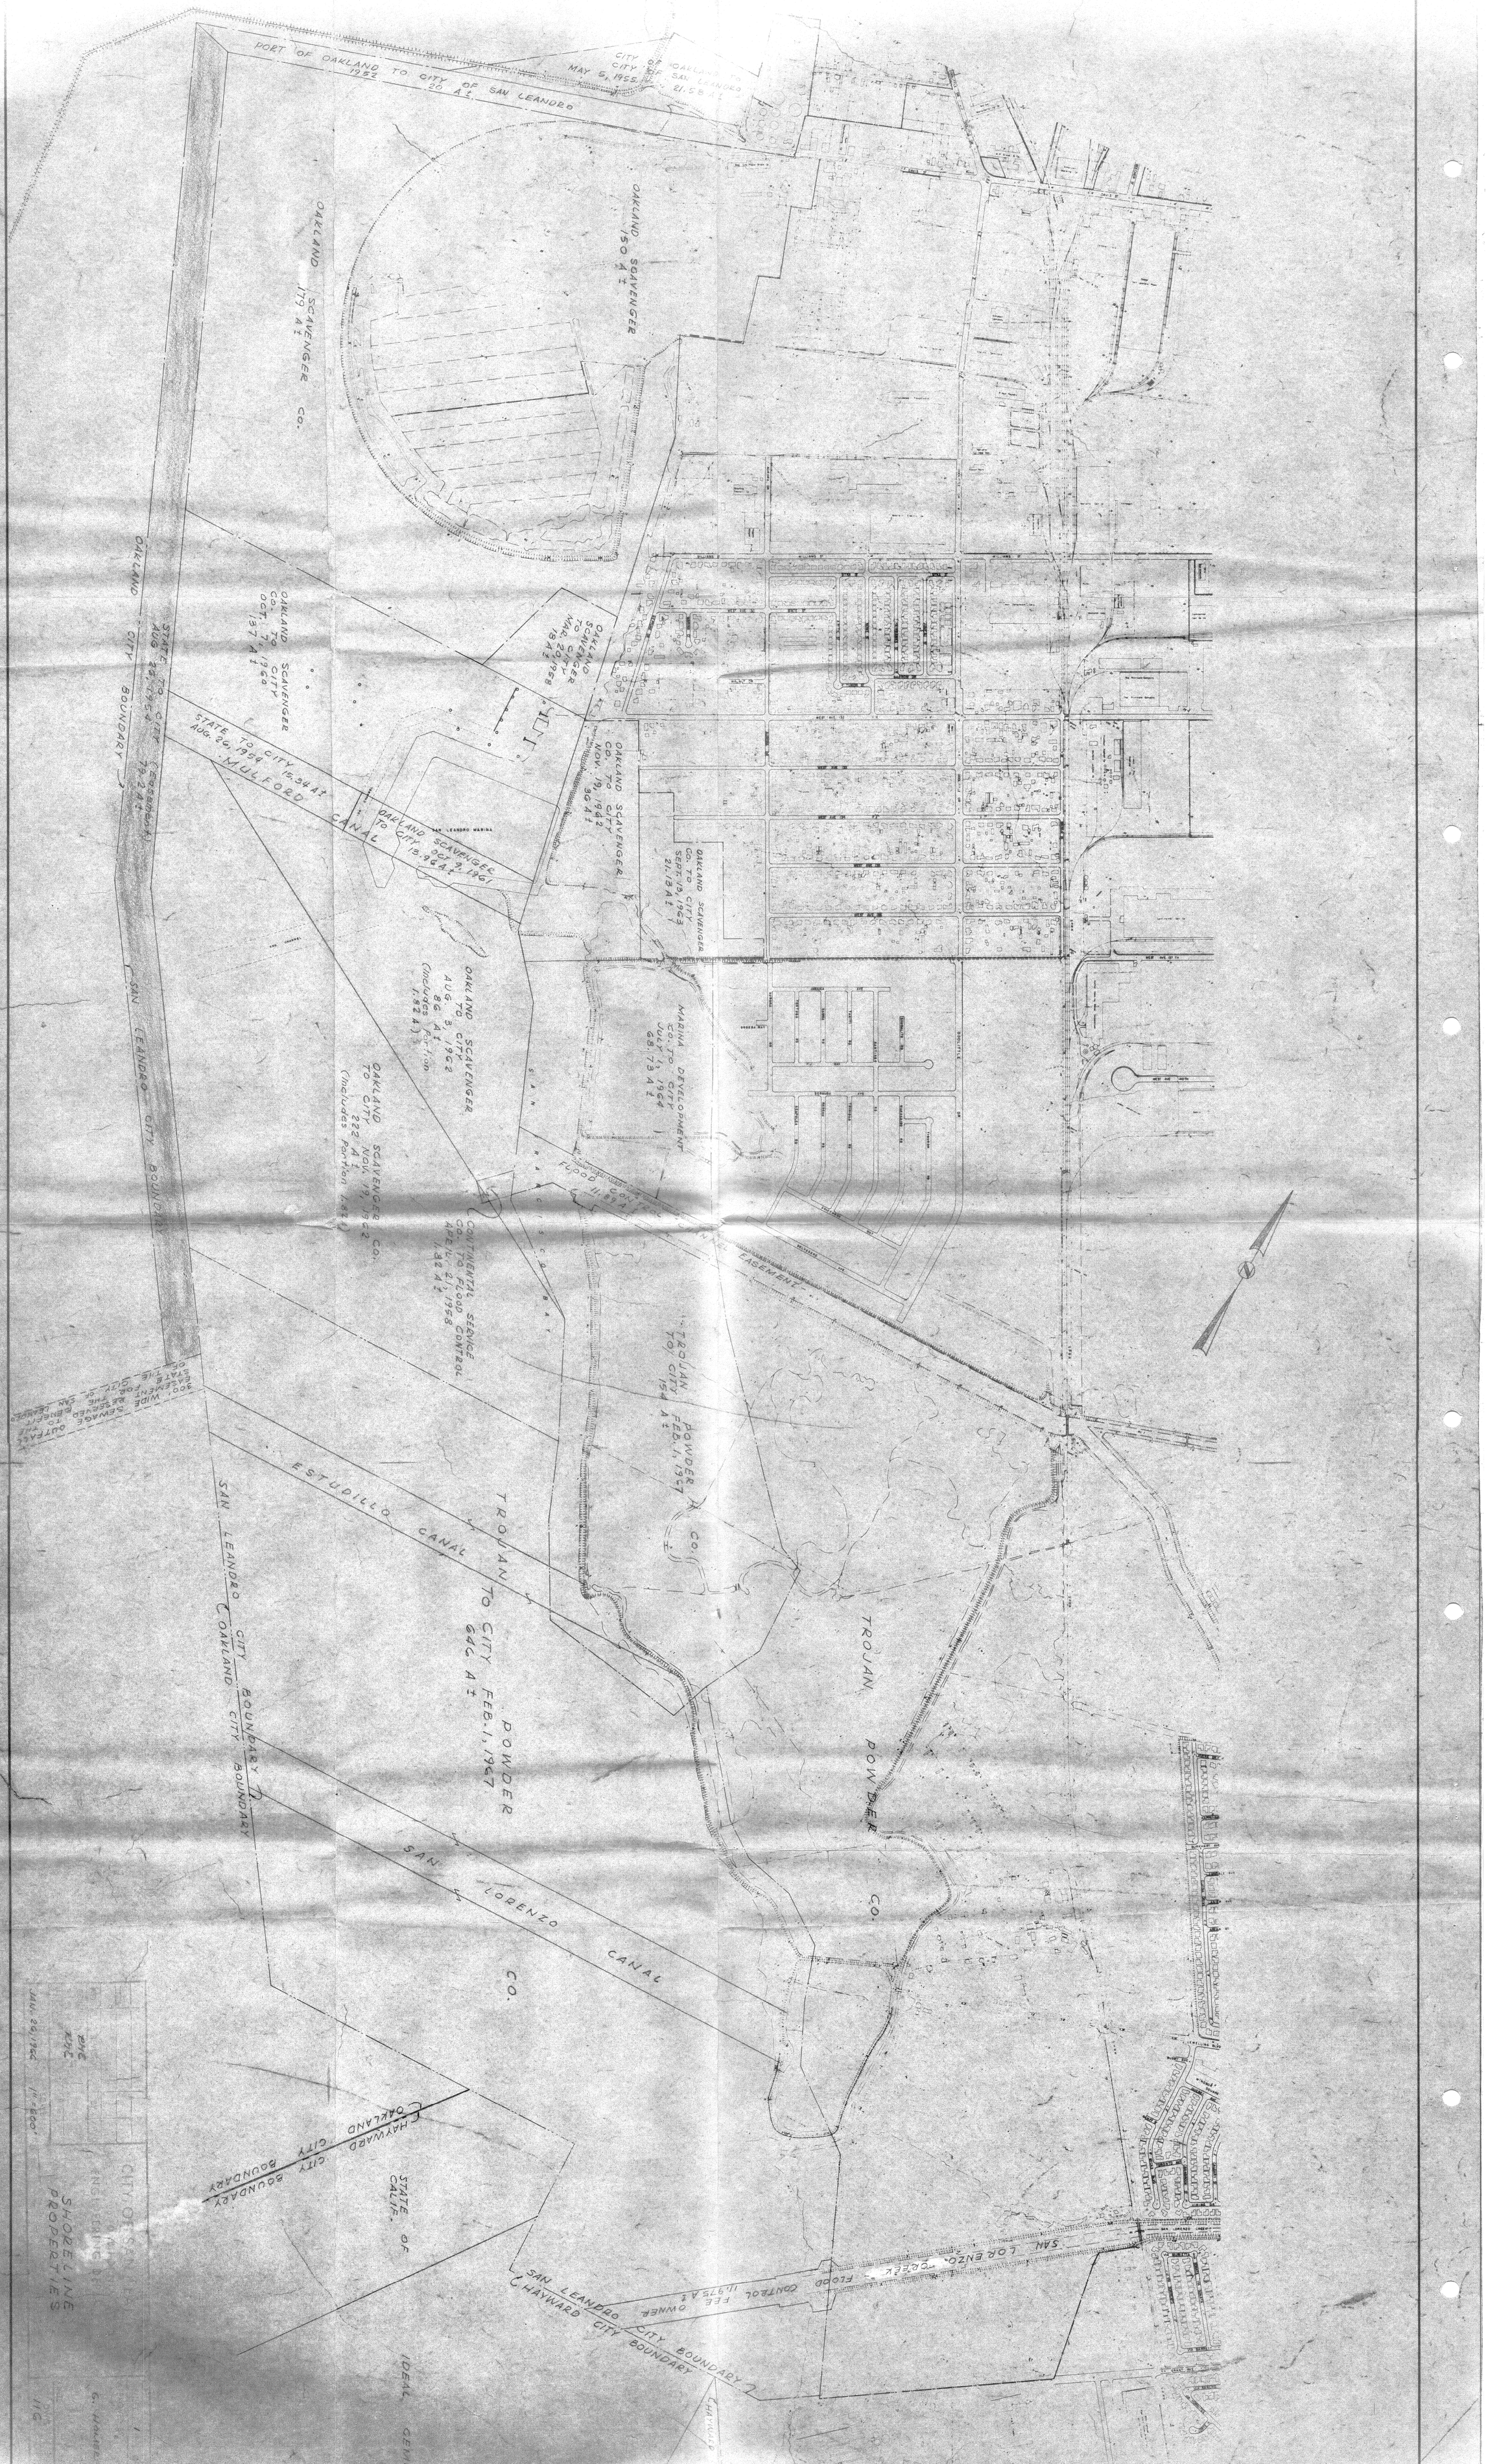

PORT OF OAKLAND TO CITY OF SAN LEANDRO 1952 20 A±
CITY OF OAKLAND TO CITY OF SAN LEANDRO MAY 5, 1955 21.58 A±
OAKLAND SCAVENGER 150 A±
OAKLAND SCAVENGER CO. 176 A±
OAKLAND SCAVENGER CO. TO CITY OCT. 1960 137 A±
OAKLAND SCAVENGER TO CITY MAY 18, 1958 20 A±
STATE TO CITY AUG. 26, 1959 15.34 A±
MULFORD CANAL
OAKLAND SCAVENGER TO CITY OCT. 2, 1961 13.96 A±
SAN LEANDRO MARINA
OAKLAND SCAVENGER CO. TO CITY NOV. 19, 1962 36 A±
OAKLAND SCAVENGER CO. TO CITY SEPT. 13, 1963 21.13 A±
OAKLAND SCAVENGER AUG 3, 1962 86 A± (Includes Portion 1.82 A±)
MARINA DEVELOPMENT CO. TO CITY JULY 1, 1964 68.73 A±
FLOOD CONTROL 11.89 A±
OAKLAND SCAVENGER CO. TO CITY NOV. 19, 1962 222 A± (Includes Portion 1.82 A±)
CONTINENTAL SERVICE CO. TO FLOOD CONTROL APR. 21, 1958 1.82 A±
TROJAN TO CITY 1954 A±
POWDER CO. FEB. 1, 1967 (±)
TROJAN TO CITY FEB. 1, 1967 646 A±
POWDER CO.
ESTUDILLO CANAL
SAN LEANDRO CITY BOUNDARY
OAKLAND CITY BOUNDARY
SAN LORENZO CANAL
CO.
HAYWARD CITY BOUNDARY
OAKLAND CITY BOUNDARY
STATE OF CALIF.
SAN LEANDRO CITY BOUNDARY
HAYWARD CITY BOUNDARY
SAN LORENZO CREEK
FLOOD CONTROL FEE OWNER 1.975 A±
SAN LEANDRO CREEK
TROJAN POWDER CO.
EASEMENT
SEWAGE OUTFALL EASEMENT TO BE GRANTED TO CITY OF SAN LEANDRO
SHORELINE PROPERTIES
IDEAL CEMENT
CITY OF SAN LEANDRO
ENGINEERING DEPT.
G. HOMER HARRIS
JAN. 26, 1962
1" = 600'
PHASE III