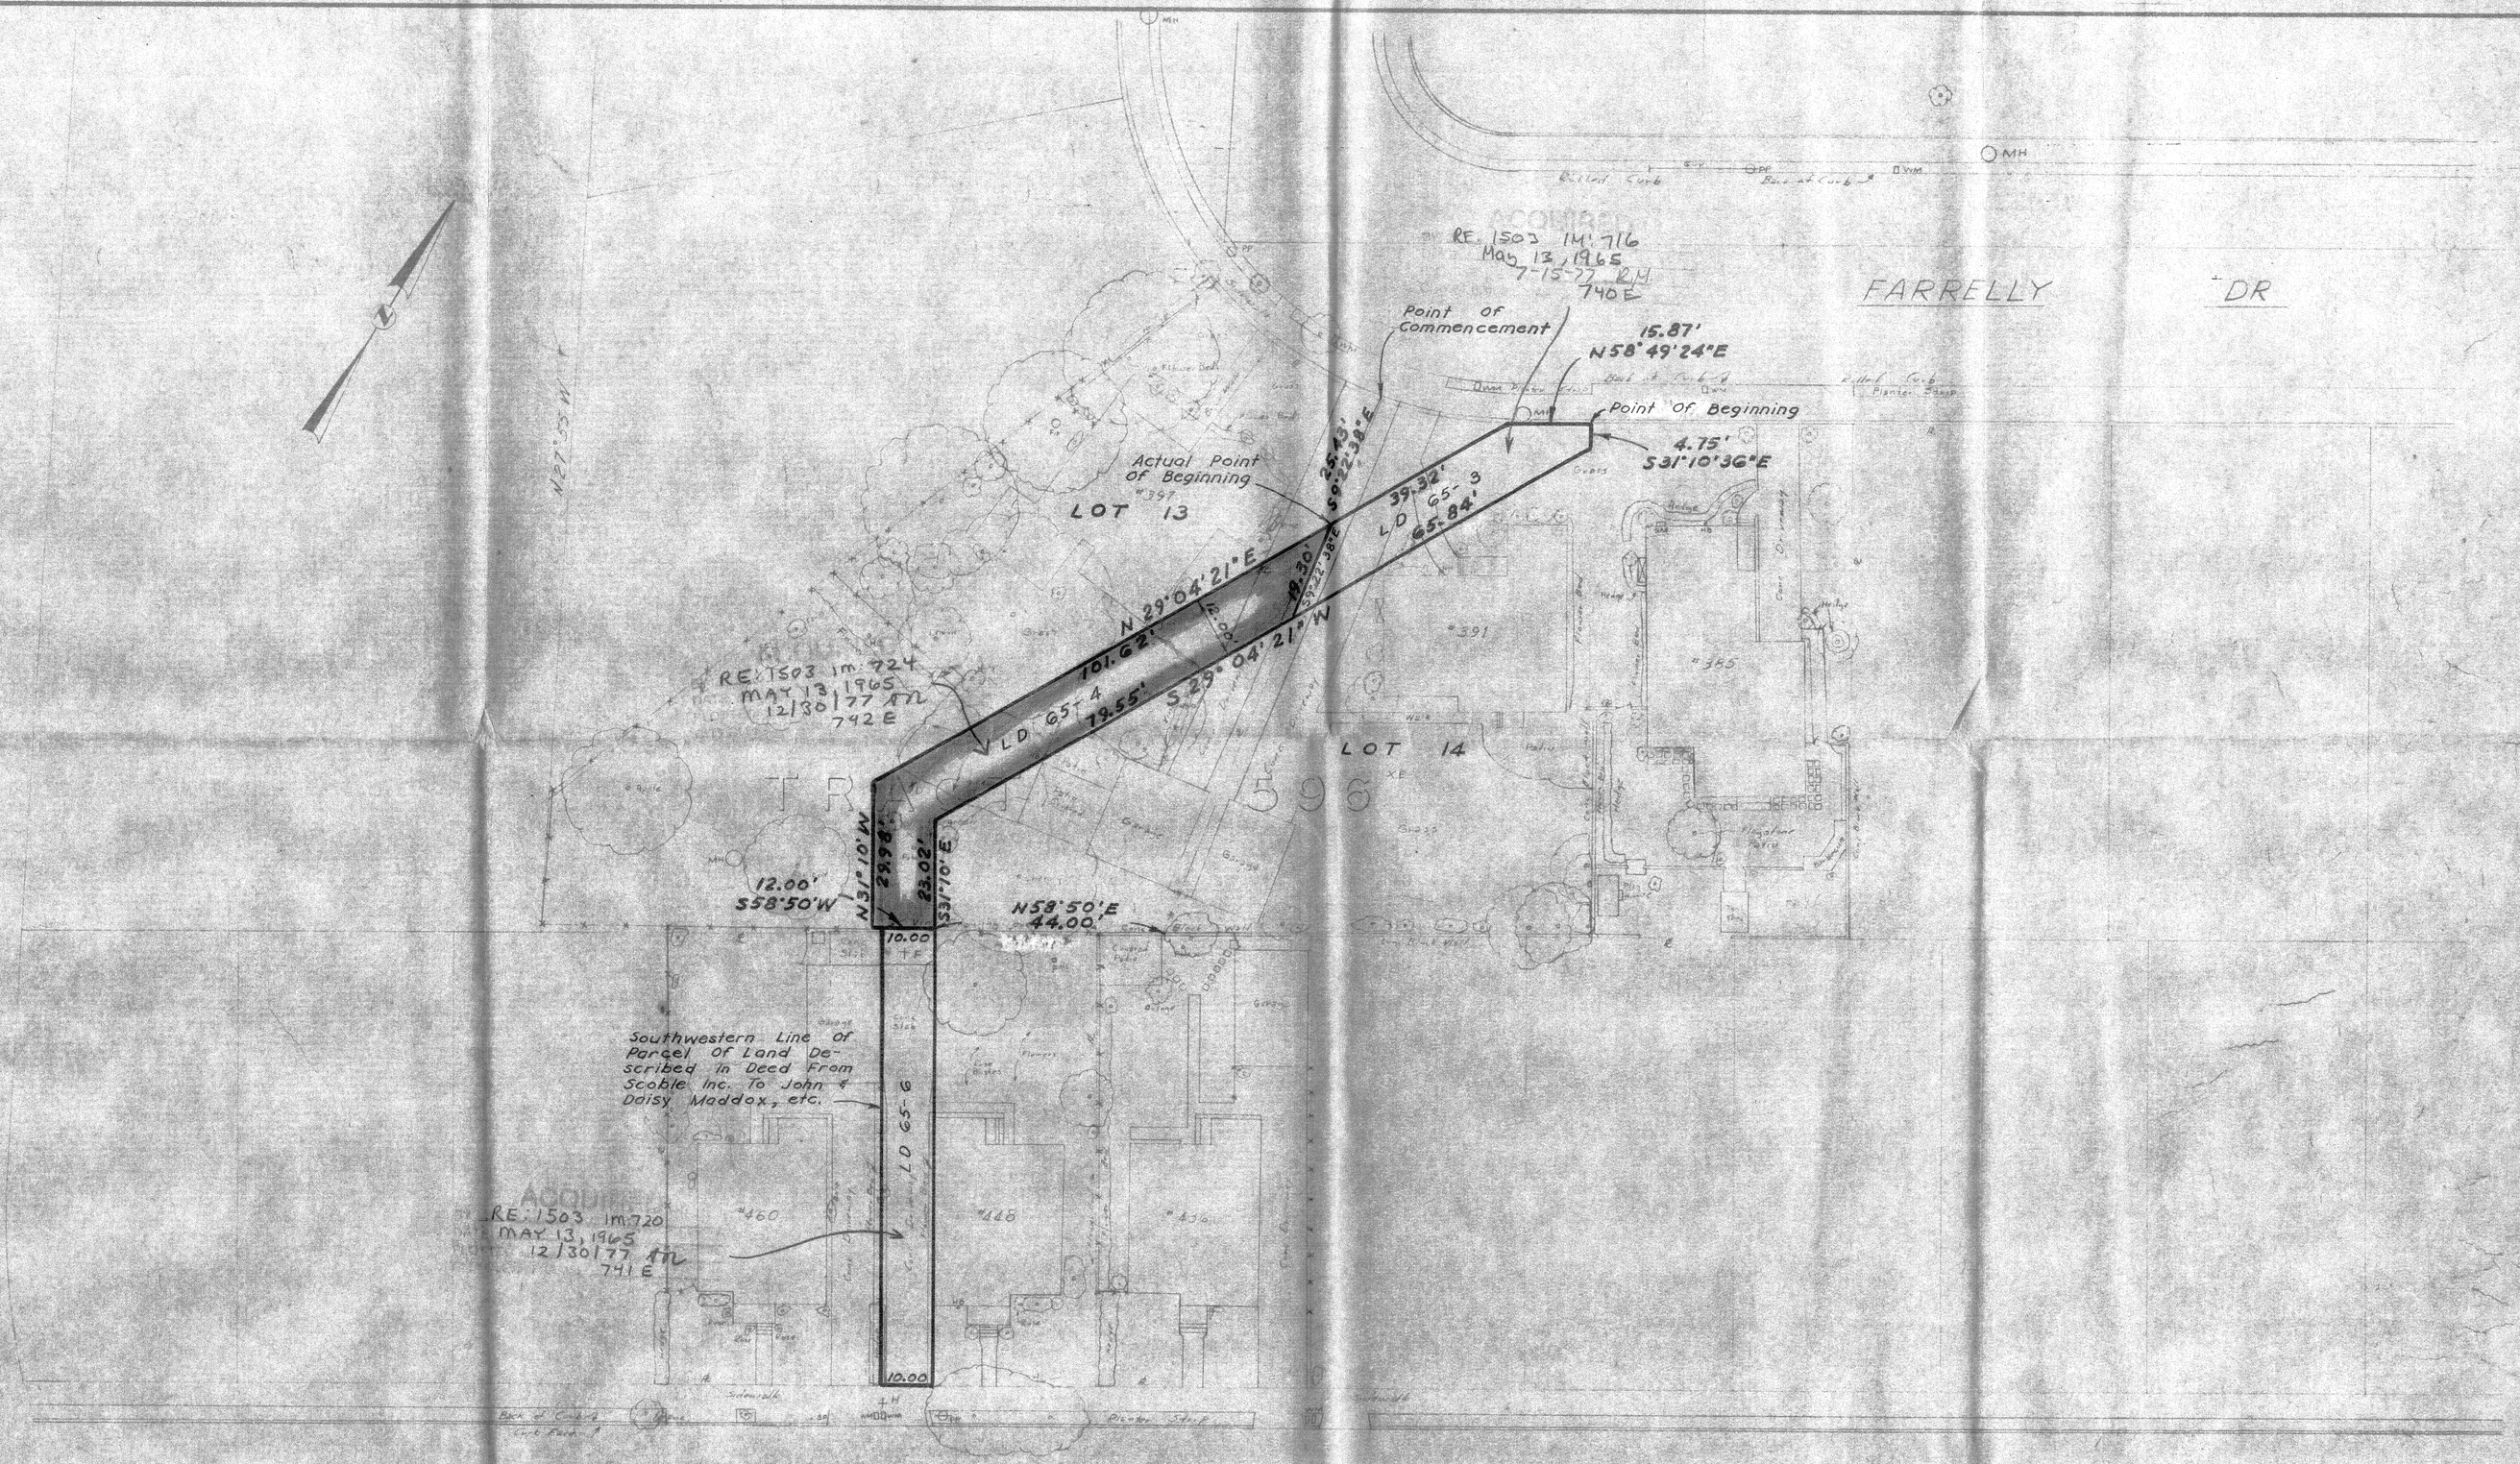


References
FB 78 & 178
Assessor's Map
Book 75 Page 20 & 4

JOB DOES FINISH	CONFORM TO AS		
DATE	REVISED	BY	APVD
COMPILED L.M.	DRAWN L.M.		
CHECKED [illegible]			
APPROVED			
DATE Dec 18, 1968	SCALE 1" = 20'		

CITY OF SAN LEANDRO
DEPARTMENT OF PUBLIC WORKS
ENGINEERING DIVISION

SEWER EASEMENTS @ 391 & 397 FARRELLY DR AND AT 448 W. BROADMOOR BLVD.

JOB NO.

APPROVED BY
G. HOMER HANSEN
CITY ENGINEER
REG. C.E. NO. 7061

DATE

DWG. 1/2 | CASE 1961

SHEET 1 OF 1

DIETZGEN-POST CLEARPRINT 1000 H-10 FACEOUT